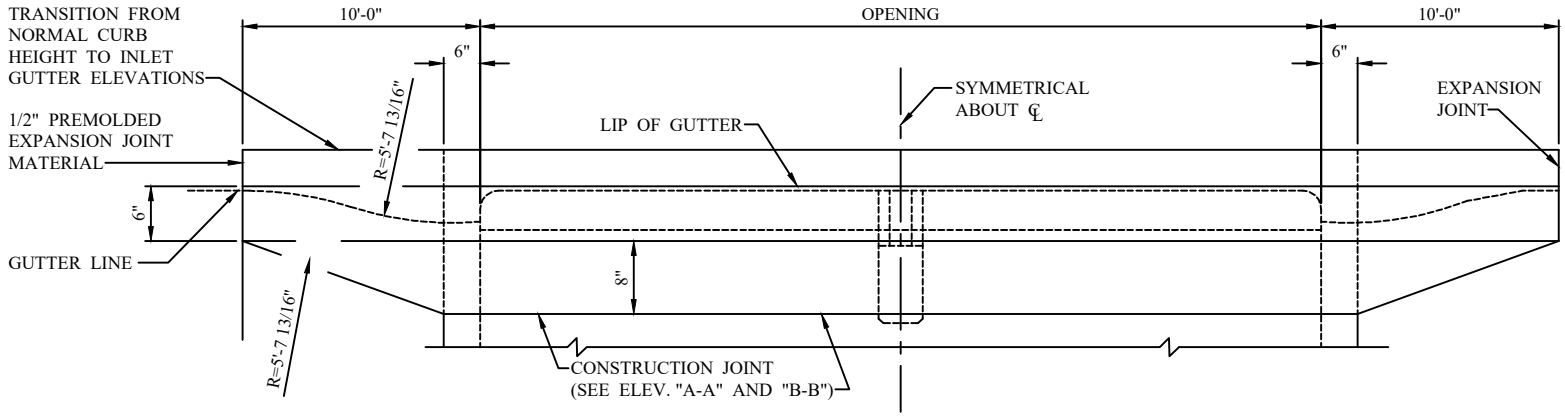

PLAN ELEVATION
NOT TO SCALE

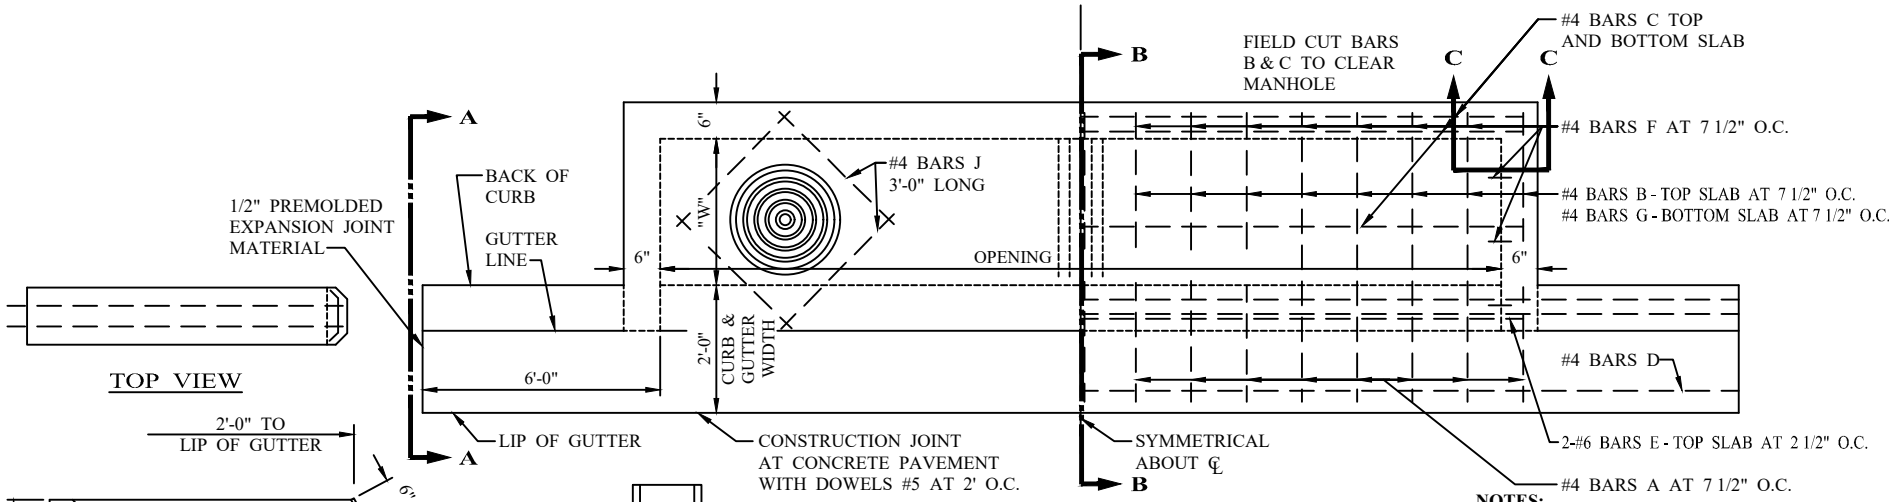

TOP VIEW

PLAN
NOT TO SCALE

NOTES:

LOCATION OF MANHOLE OPENING TO BE AT OUTFALL END, UNLESS OTHERWISE DIRECTED BY THE OWNER.

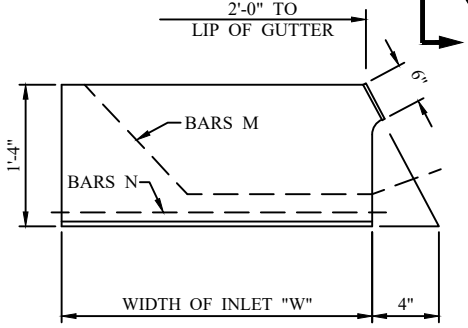

SIDE SECTION

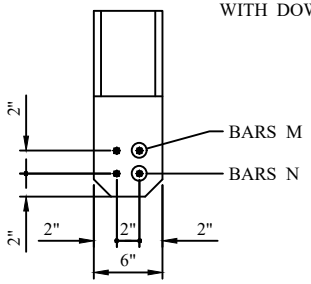

END VIEW

TRANSVERSE BEAM DETAIL
(FOR USE WITH 15' & 20' INLETS)
NOT TO SCALE

CITY OF SAN ANGELO

STORM SEWER CURB INLET
January 2008

S-AA-1