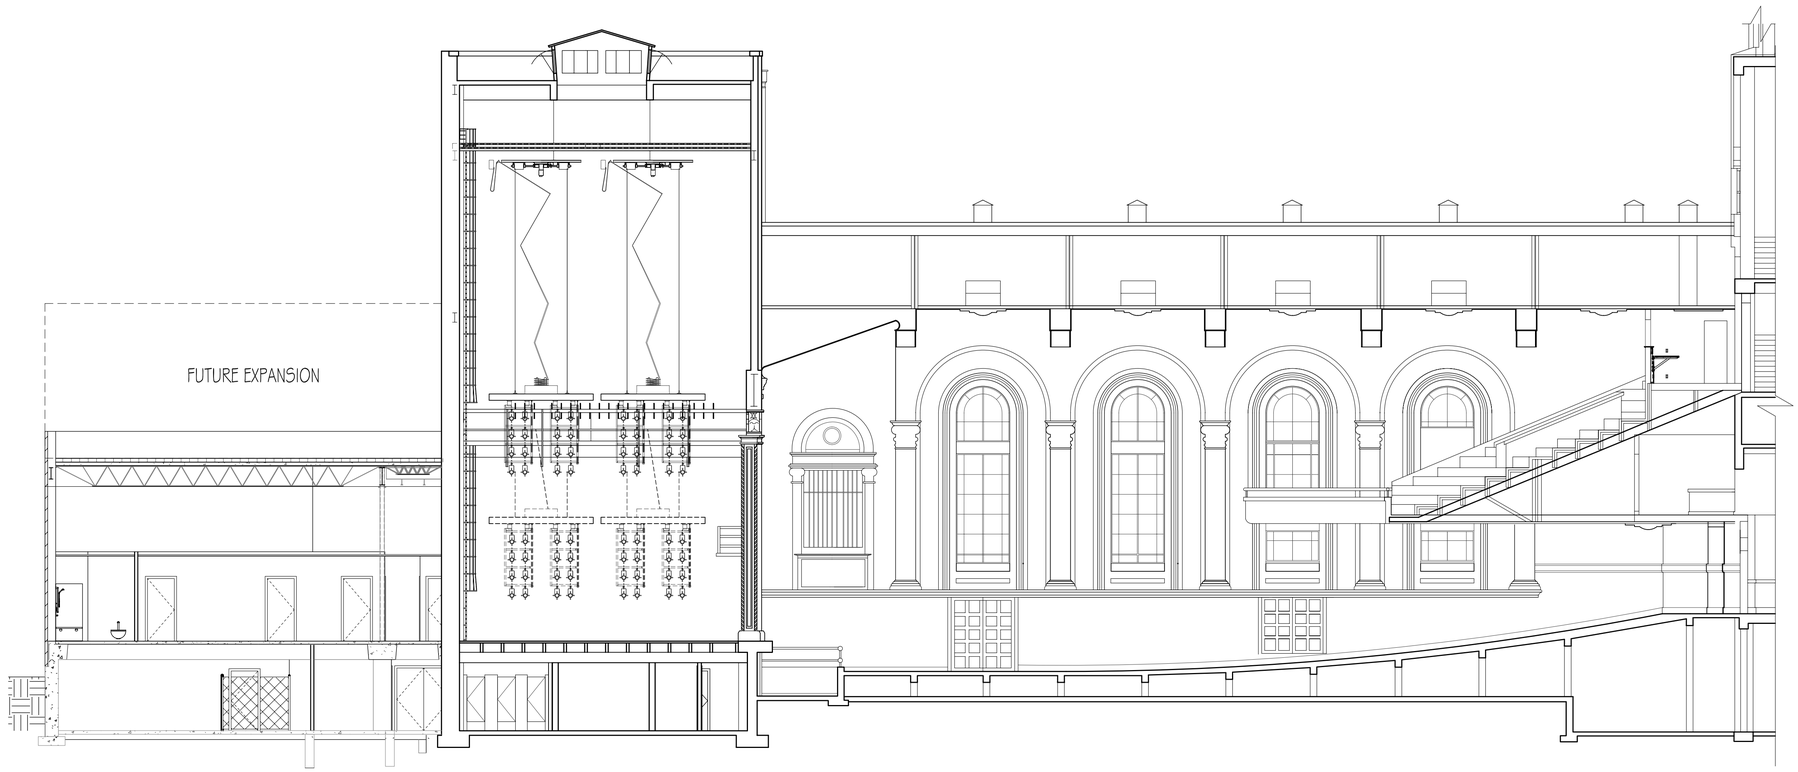

01 LONGITUDINAL SECTION
SCALE: 1/8" - 1' - 0"

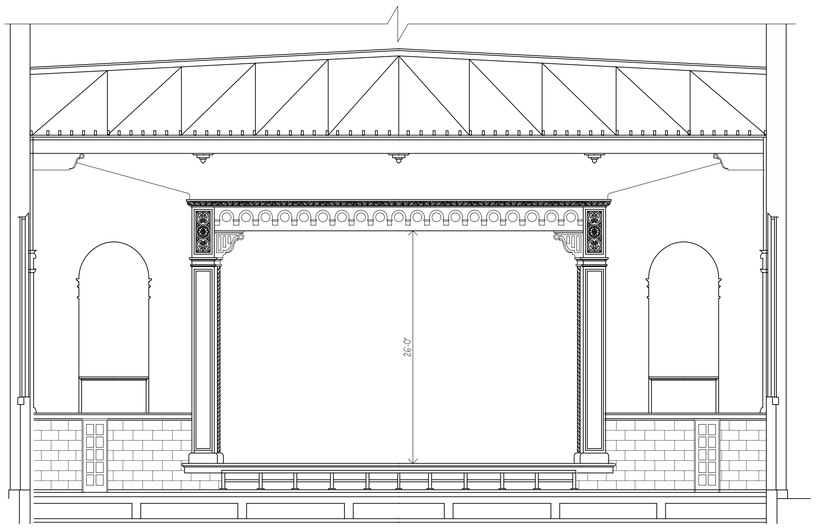

02 PROSENIUM ARCH
SCALE: 1/8" - 1' - 0"
0 4' 8' 16'
SCALE:

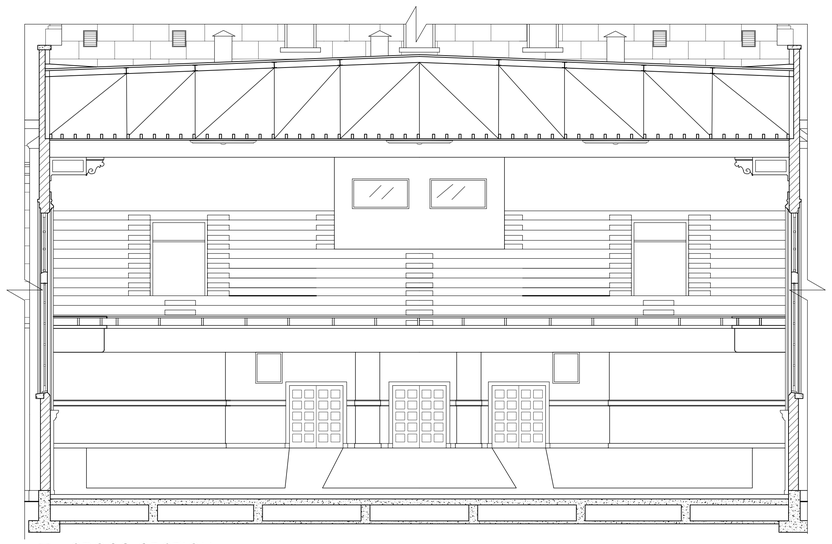

03 CROSS SECTION
SCALE: 1/8" - 1' - 0"

SAN ANGELO
CITY HALL THEATER ANNEX

72 W. COLLEGE AVE.
SAN ANGELO, TEXAS

KILLIS ALMOND ARCHITECTS, P.C.
•ARCHITECTURE
• HISTORIC PRESERVATION
•PLANNING
342 Wilkens
San Antonio, TX 78210
(210) 532-3212
FAX: (210) 532-9919
www.almond-architects.com

SCHEMATIC DESIGN

REVISION	DATE

DRAWN BY:	PACO, JC, MVA	CHECKED BY:	KPA,MVA
JOB:	08-002	DATE:	MARCH 10, 2011
PROJECT:	CITY HALL	SCALE:	AS SHOWN
STAMP		SHEET	A-5.0